Area Key:

- Basic Teaching
- Halls, Studios, Dining & PE
- Learning Resources Area
- Staff & Administration
- Storage
- Toilets and Personal Care & Kitchen Facilities
- Circulation & Plant

FIRST FLOOR PLAN

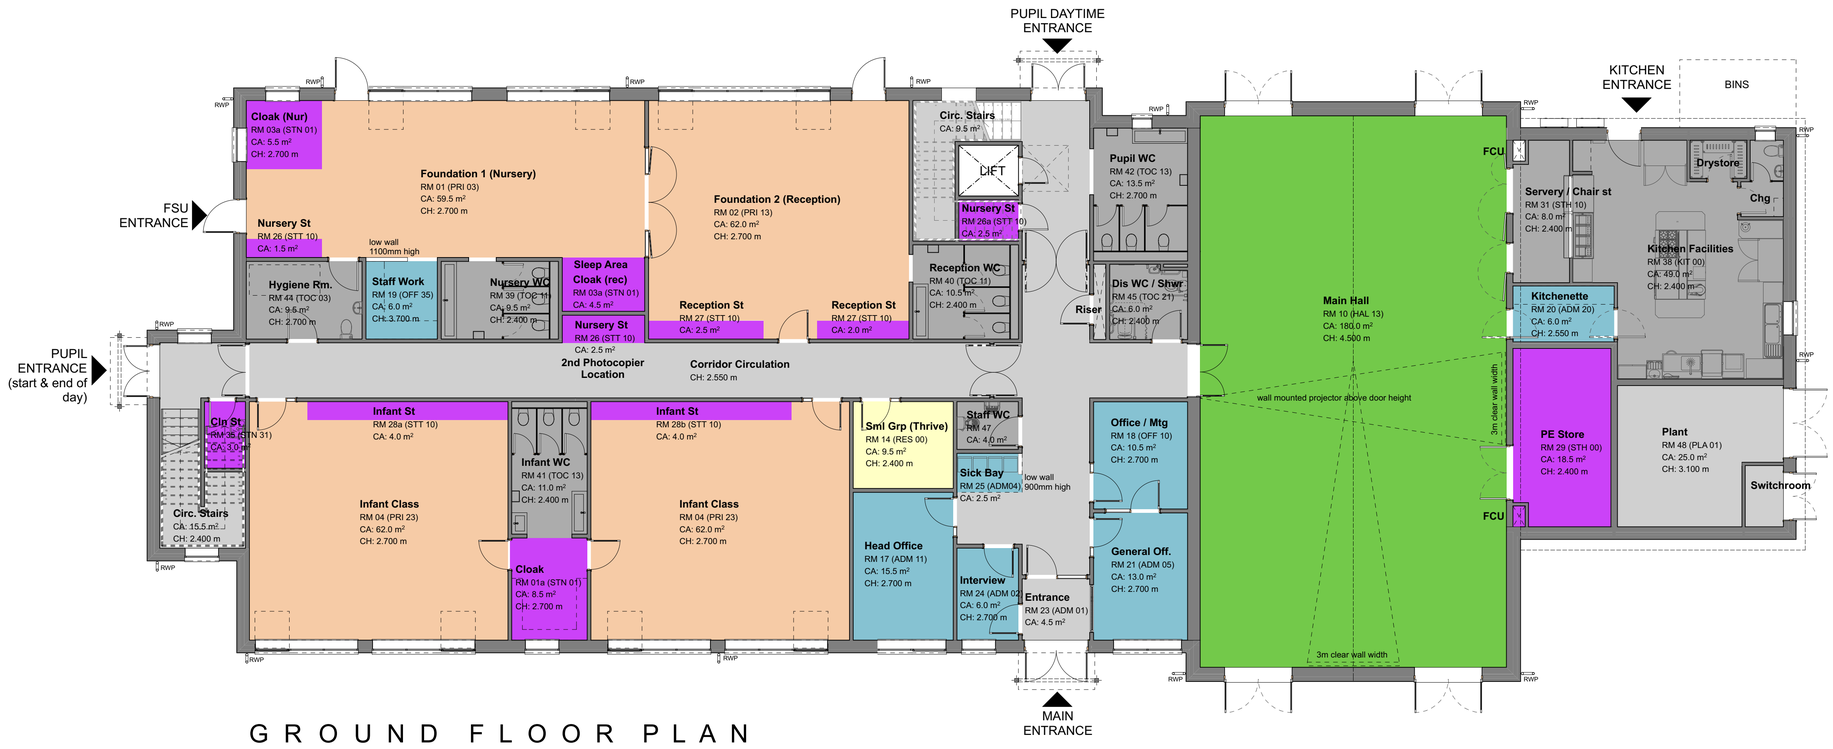

GROUND FLOOR PLAN

Chagford Church of England Primary School - Public Presentation

Ground and First Floor Layout - Scale 1:100 @ A1

Drawing No: PR-1

KIER